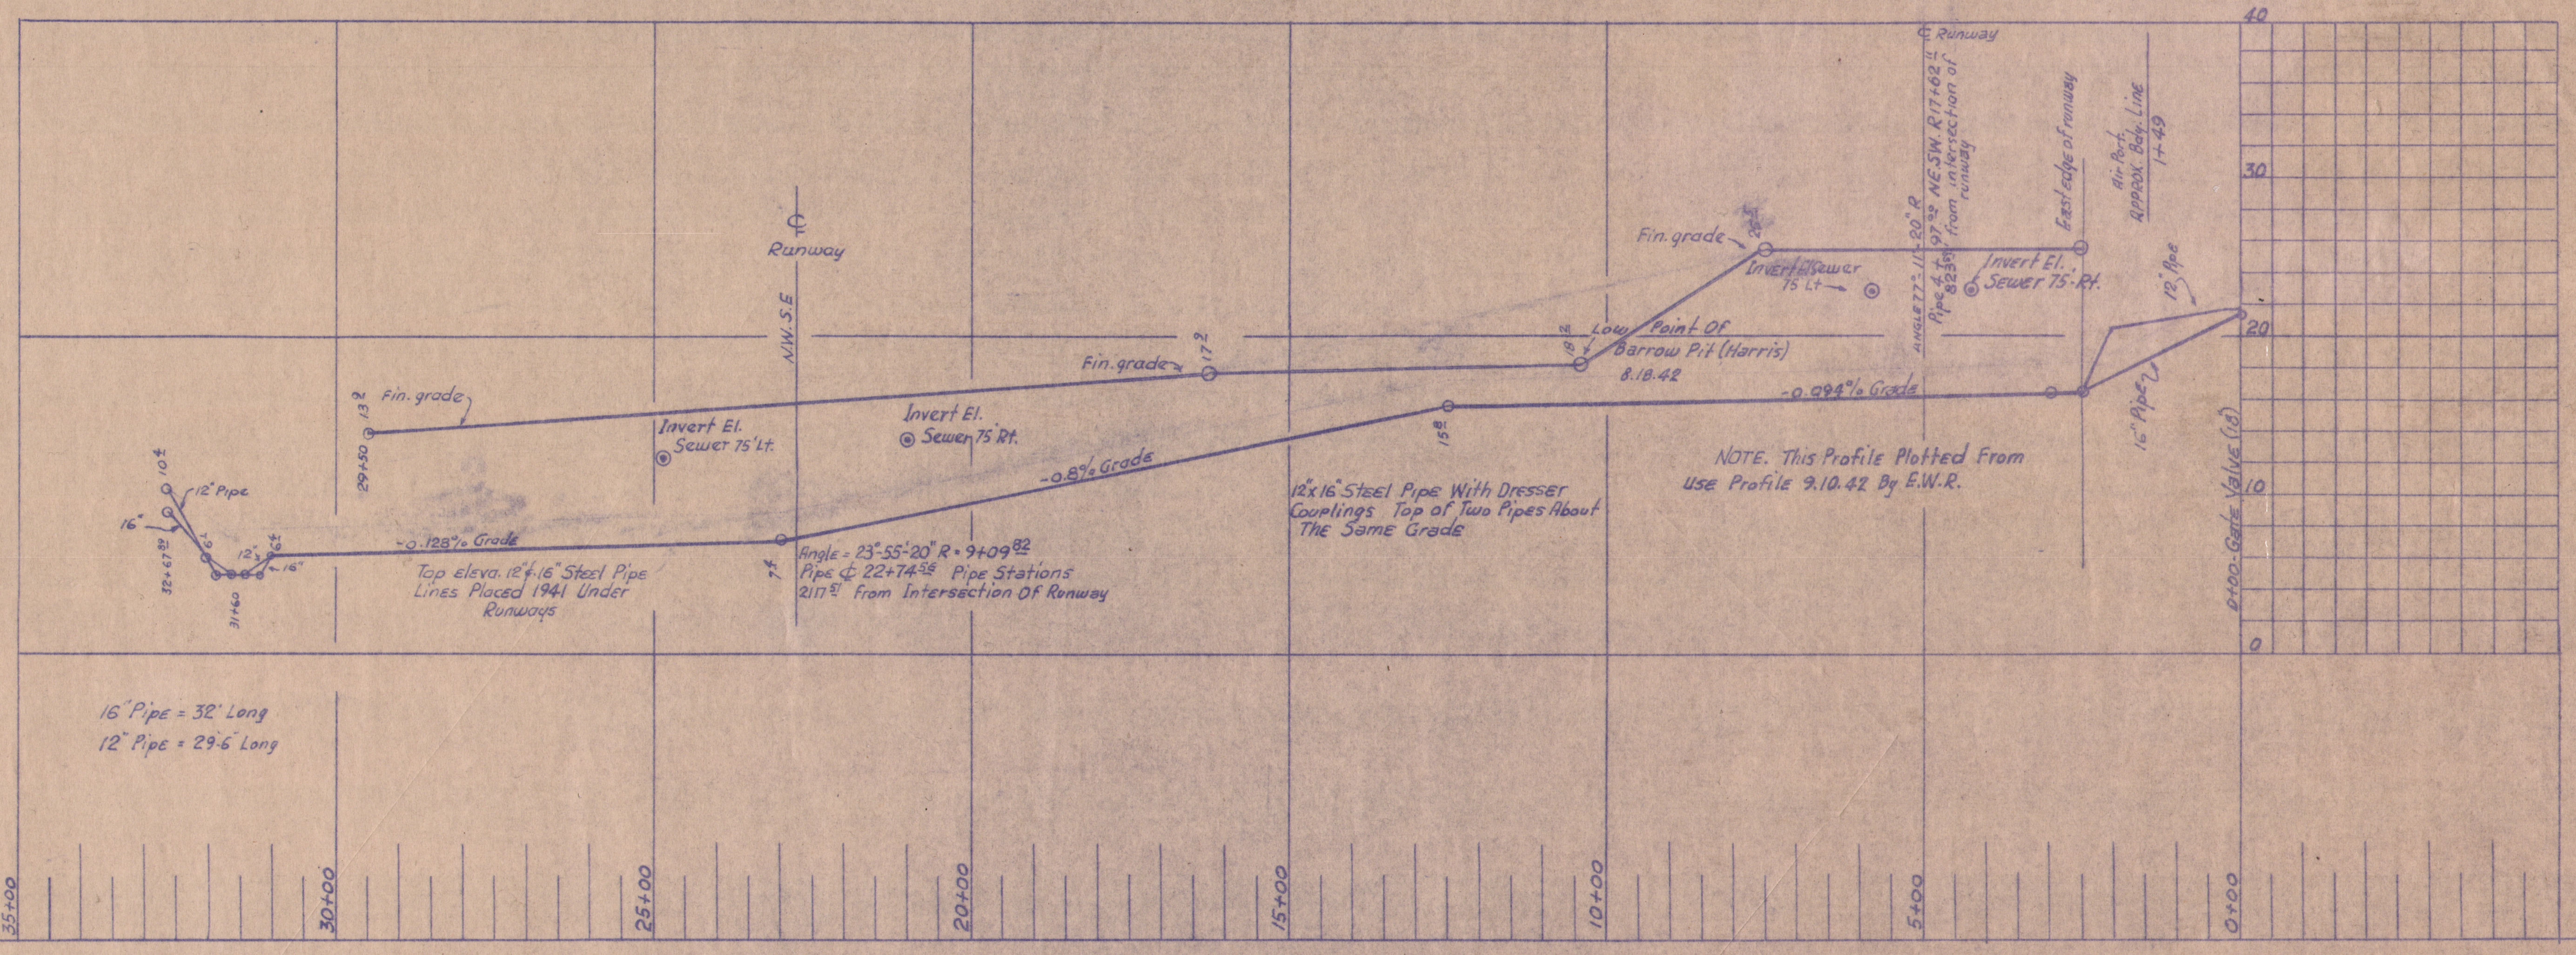

U.S. ENGINEERS - STATIONING & DATA FROM JOS. WILLIS 8-17-42 NO DATE ON PENCIL PROFILE

SUPPLEMENTED BY PENCIL PROFILE AUG. 25, 1942 BY C.E. ALLEN. U.S. ARMY ENGINEERS.

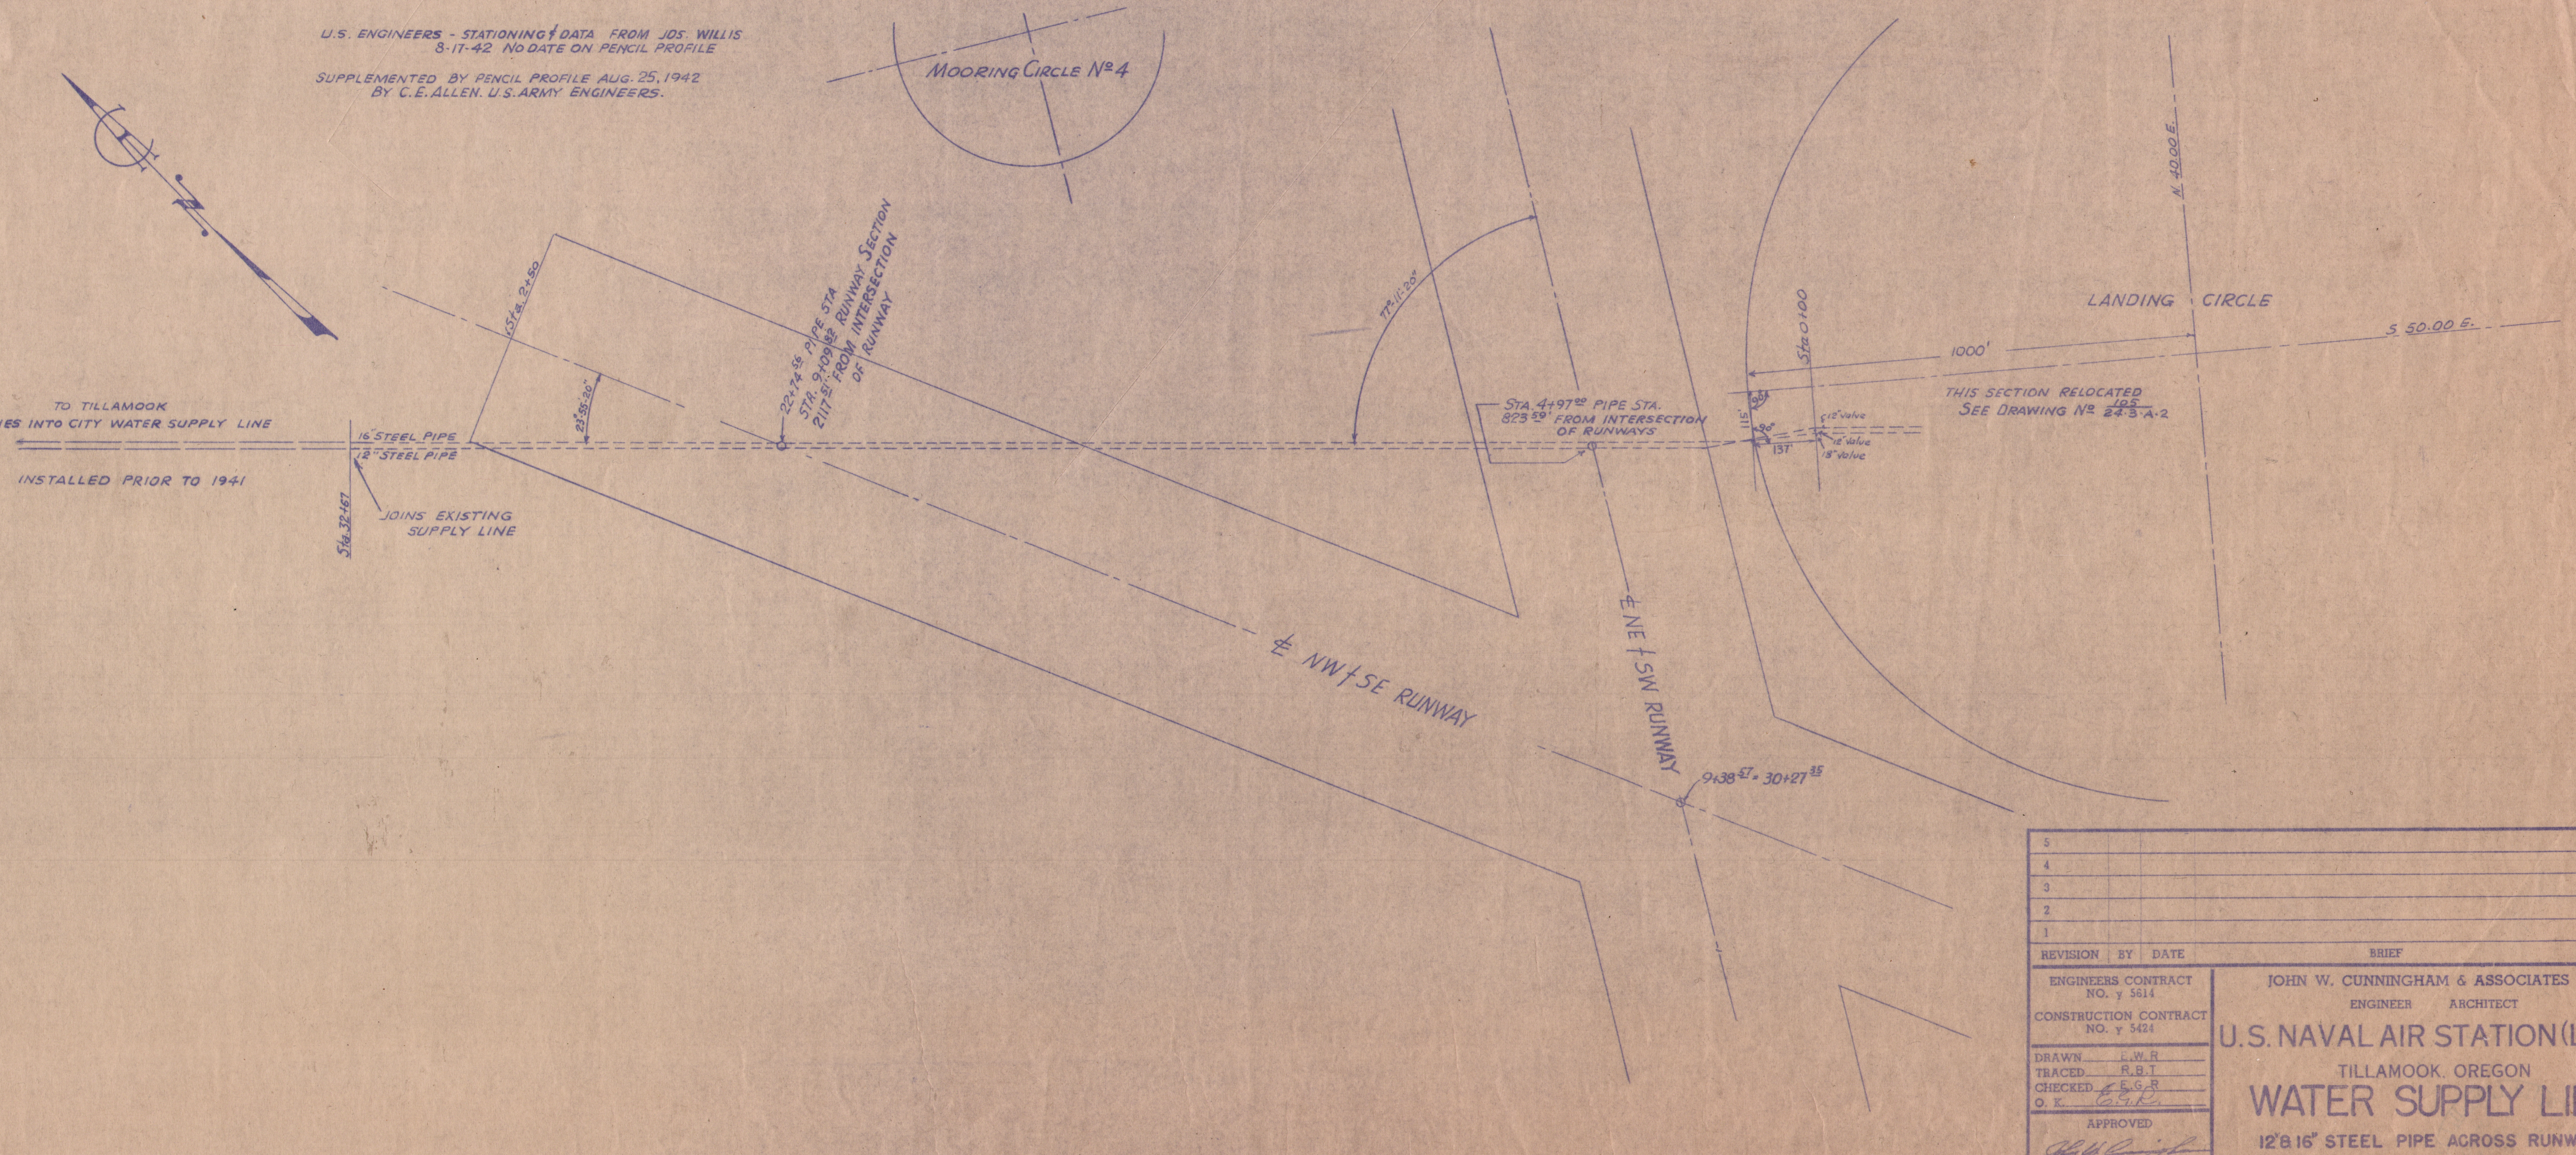

REVISION	BY	DATE	BRIEF	APP'D
5				
4				
3				
2				
1				

ENGINEERS CONTRACT NO. y 5614

CONSTRUCTION CONTRACT NO. y 5424

DRAWN E.W.R
TRACED R.B.T
CHECKED E.G.R
O.K. E.G.R.

APPROVED
John W. Cunningham
DATE Sept. 29 1942

FILE NO. 169
243-A-5

SHEET 1 OF 1

JOHN W. CUNNINGHAM & ASSOCIATES
ENGINEER ARCHITECT

U.S. NAVAL AIR STATION (L.T.A.)

TILLAMOOK, OREGON

WATER SUPPLY LINE

12" & 16" STEEL PIPE ACROSS RUNWAYS

INSTALLED BY U.S. ENGINEERS 1941-42

SCALE 1" = 200'

APPROVED Sept 30 1942 Y. & D. DRAWING NO.

OFFICER IN CHARGE

OFFICER-IN-CHARGE
TILLAMOOK AIR STATION
TILLAMOOK, OREGON